


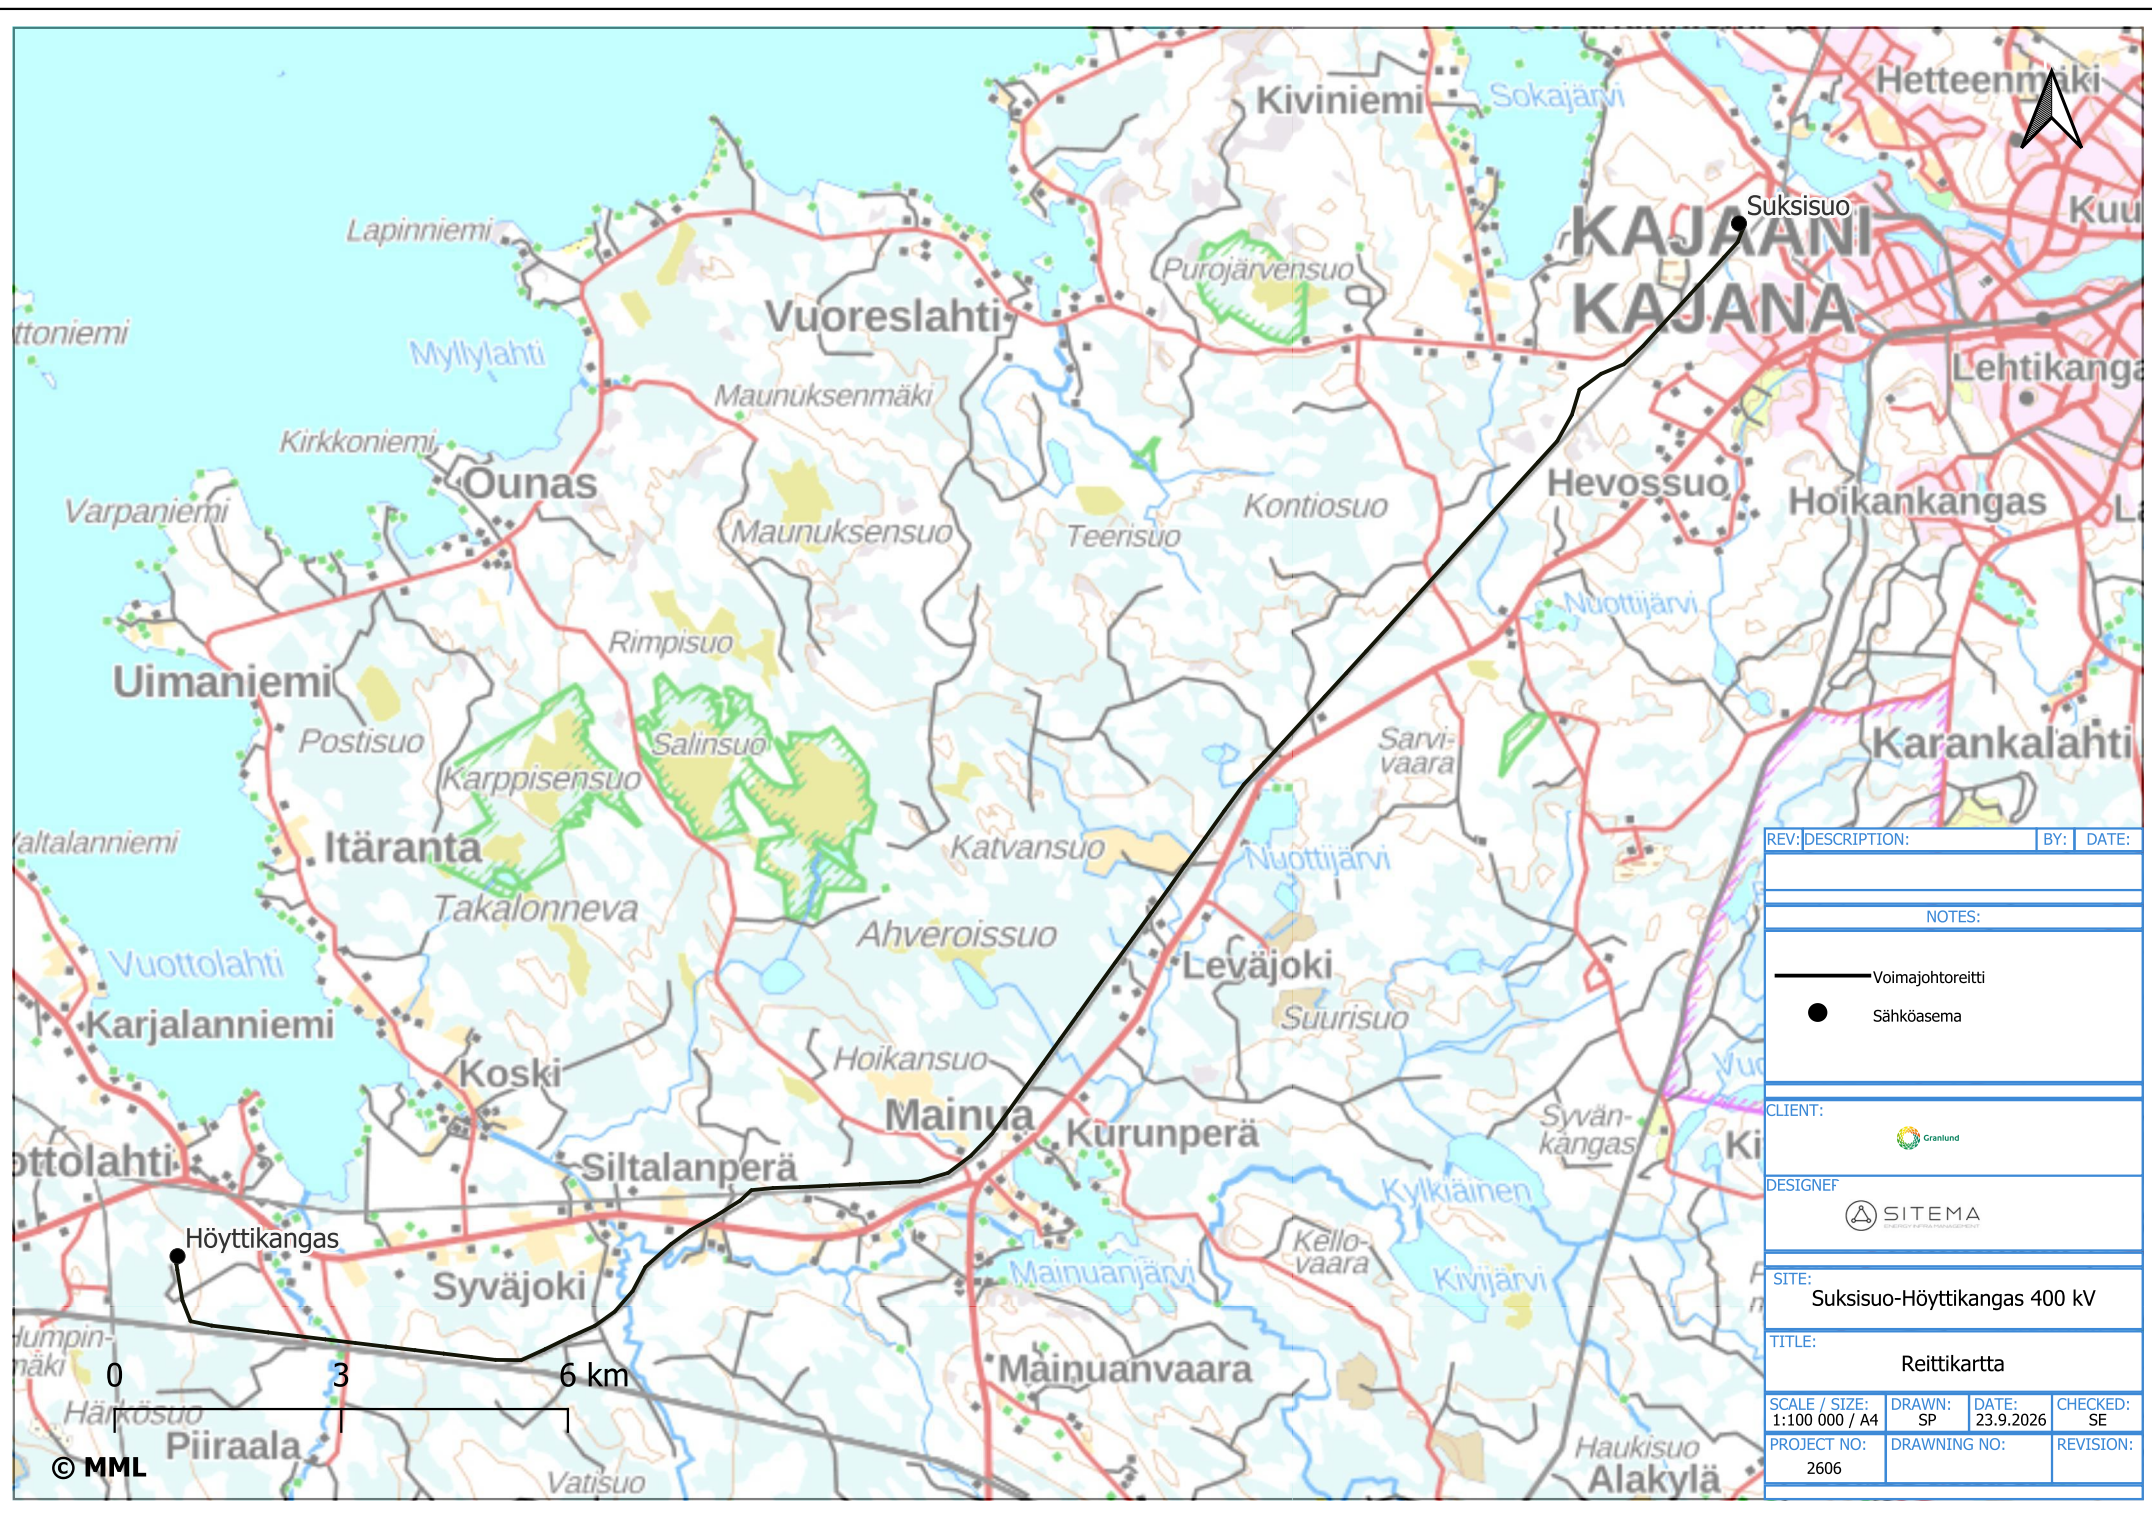

REV:	DESCRIPTION:	BY:	DATE:
NOTES:			
Voimajohtoreitti Sähköasema			
CLIENT:			
DESIGNER:			
SITE:			
Suksisuo-Höyttikangas 400 kV			
TITLE:			
Reittikartta			
SCALE / SIZE:	DRAWN:	DATE:	CHECKED:
1:100 000 / A4	SP	23.9.2026	SE
PROJECT NO:	DRAWING NO:	REVISION:	
2606			